




A ELEVATION / BRACE BEHIND 1:20

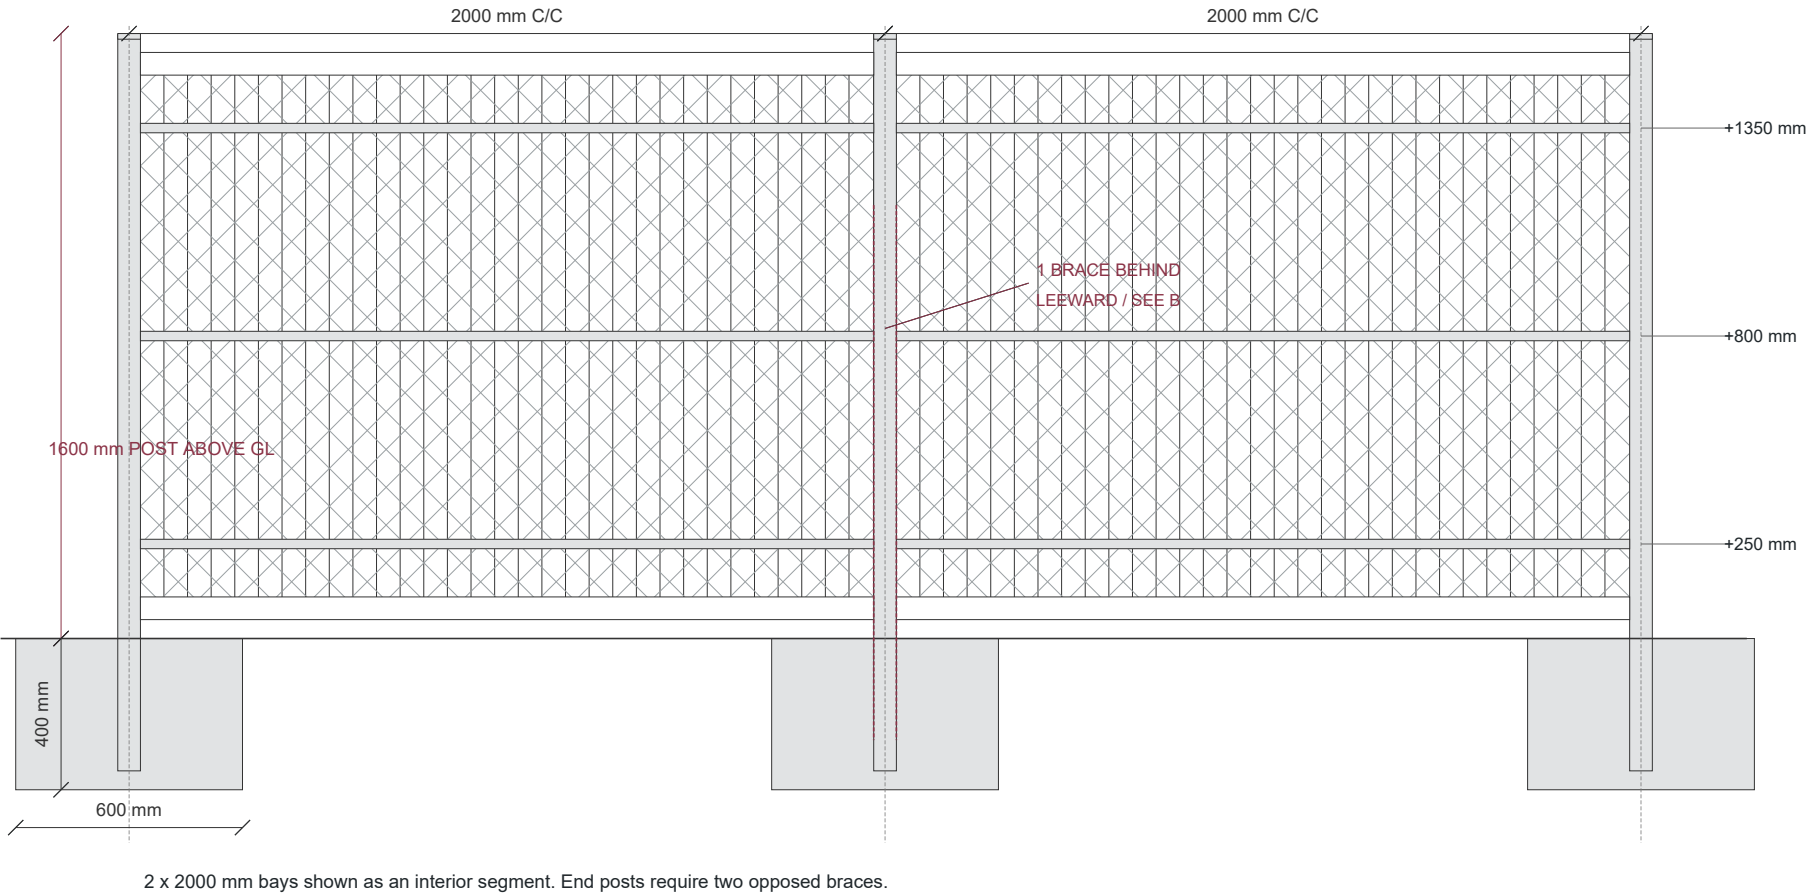


B POST / BRACE SECTION 1:20

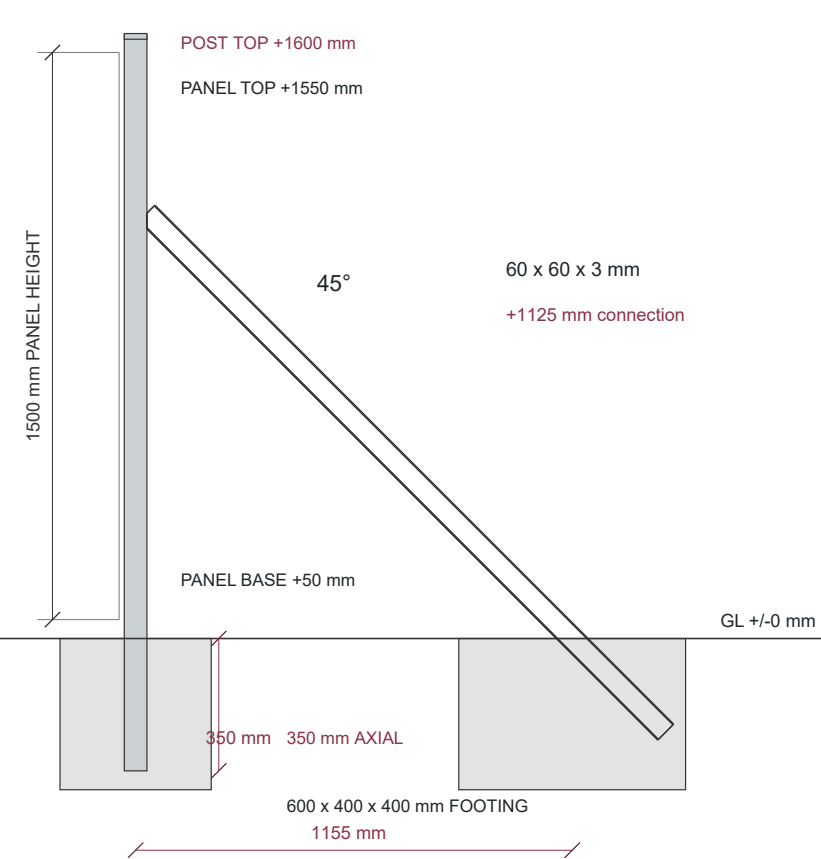


C U CAP 1:1

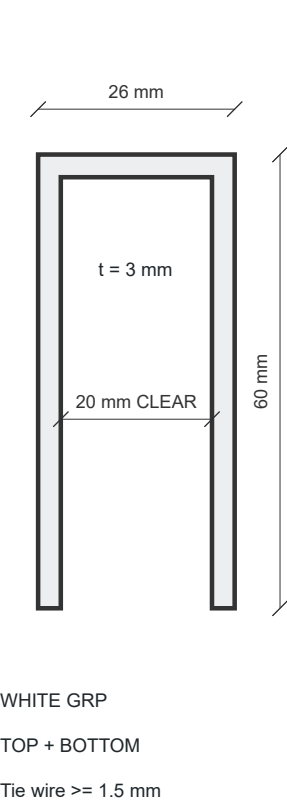


D Z SLAT PROFILE 1:1

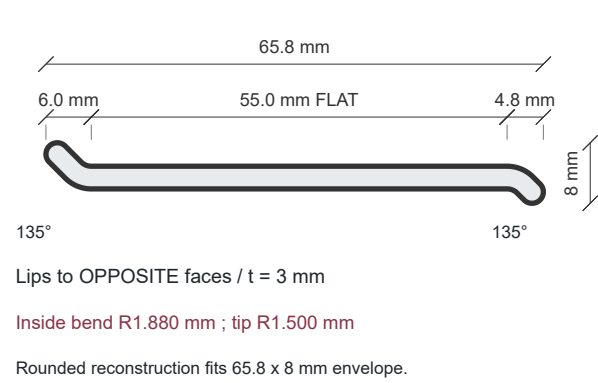

E PANEL ASSEMBLY DETAILS

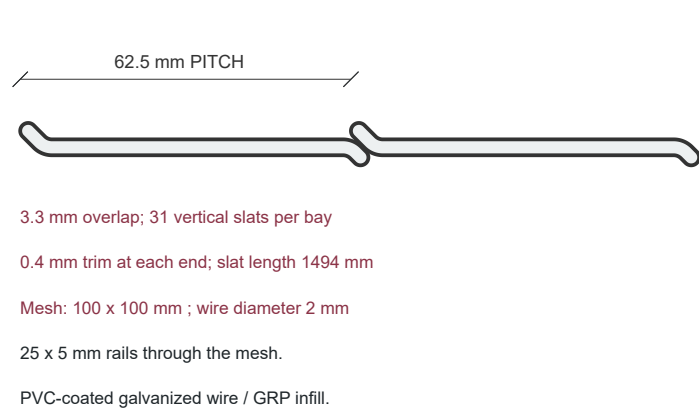

F BRACE / POST JOINT

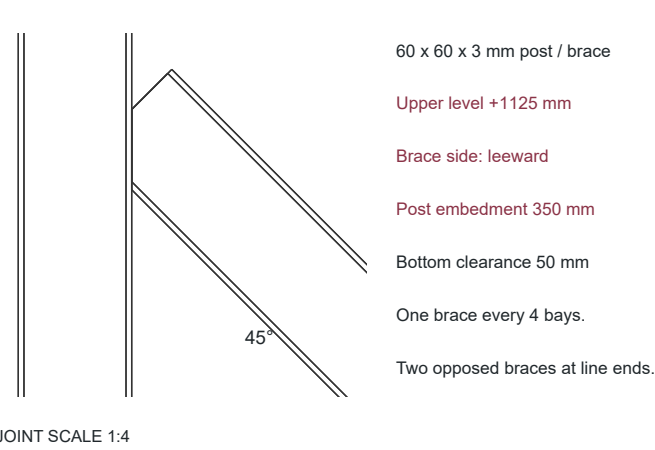

Chain (mm): 187.5 + 25 + 525 + 25 + 525 + 25 + 187.5 = 1500 mm. Rail levels: 200 / 750 / 1300 mm



+90 532 711 2185
info@trafficindustries.com
trafficindustries.com
mirgrp.com

Macun Mah. Batı Bulvarı
ATB İş Merkezi No.192
06105 Yenimahalle · Ankara · Türkiye

GRP snow fence / KS-150

DOC: J2-GRP-SNOW-FENCE-150	REV: R02	SCALE: as shown	PAGE: 1/1
DATE: 2026-10-03	UNIT: mm	PAPER: A3 / 420 x 297 mm	LANG: EN