


B2 SAFETY BARRICADES | TWO-PANEL NOMINAL ASSEMBLY

TI-SB | Connection R2 | Accepted nominal design geometry | All dimensions mm

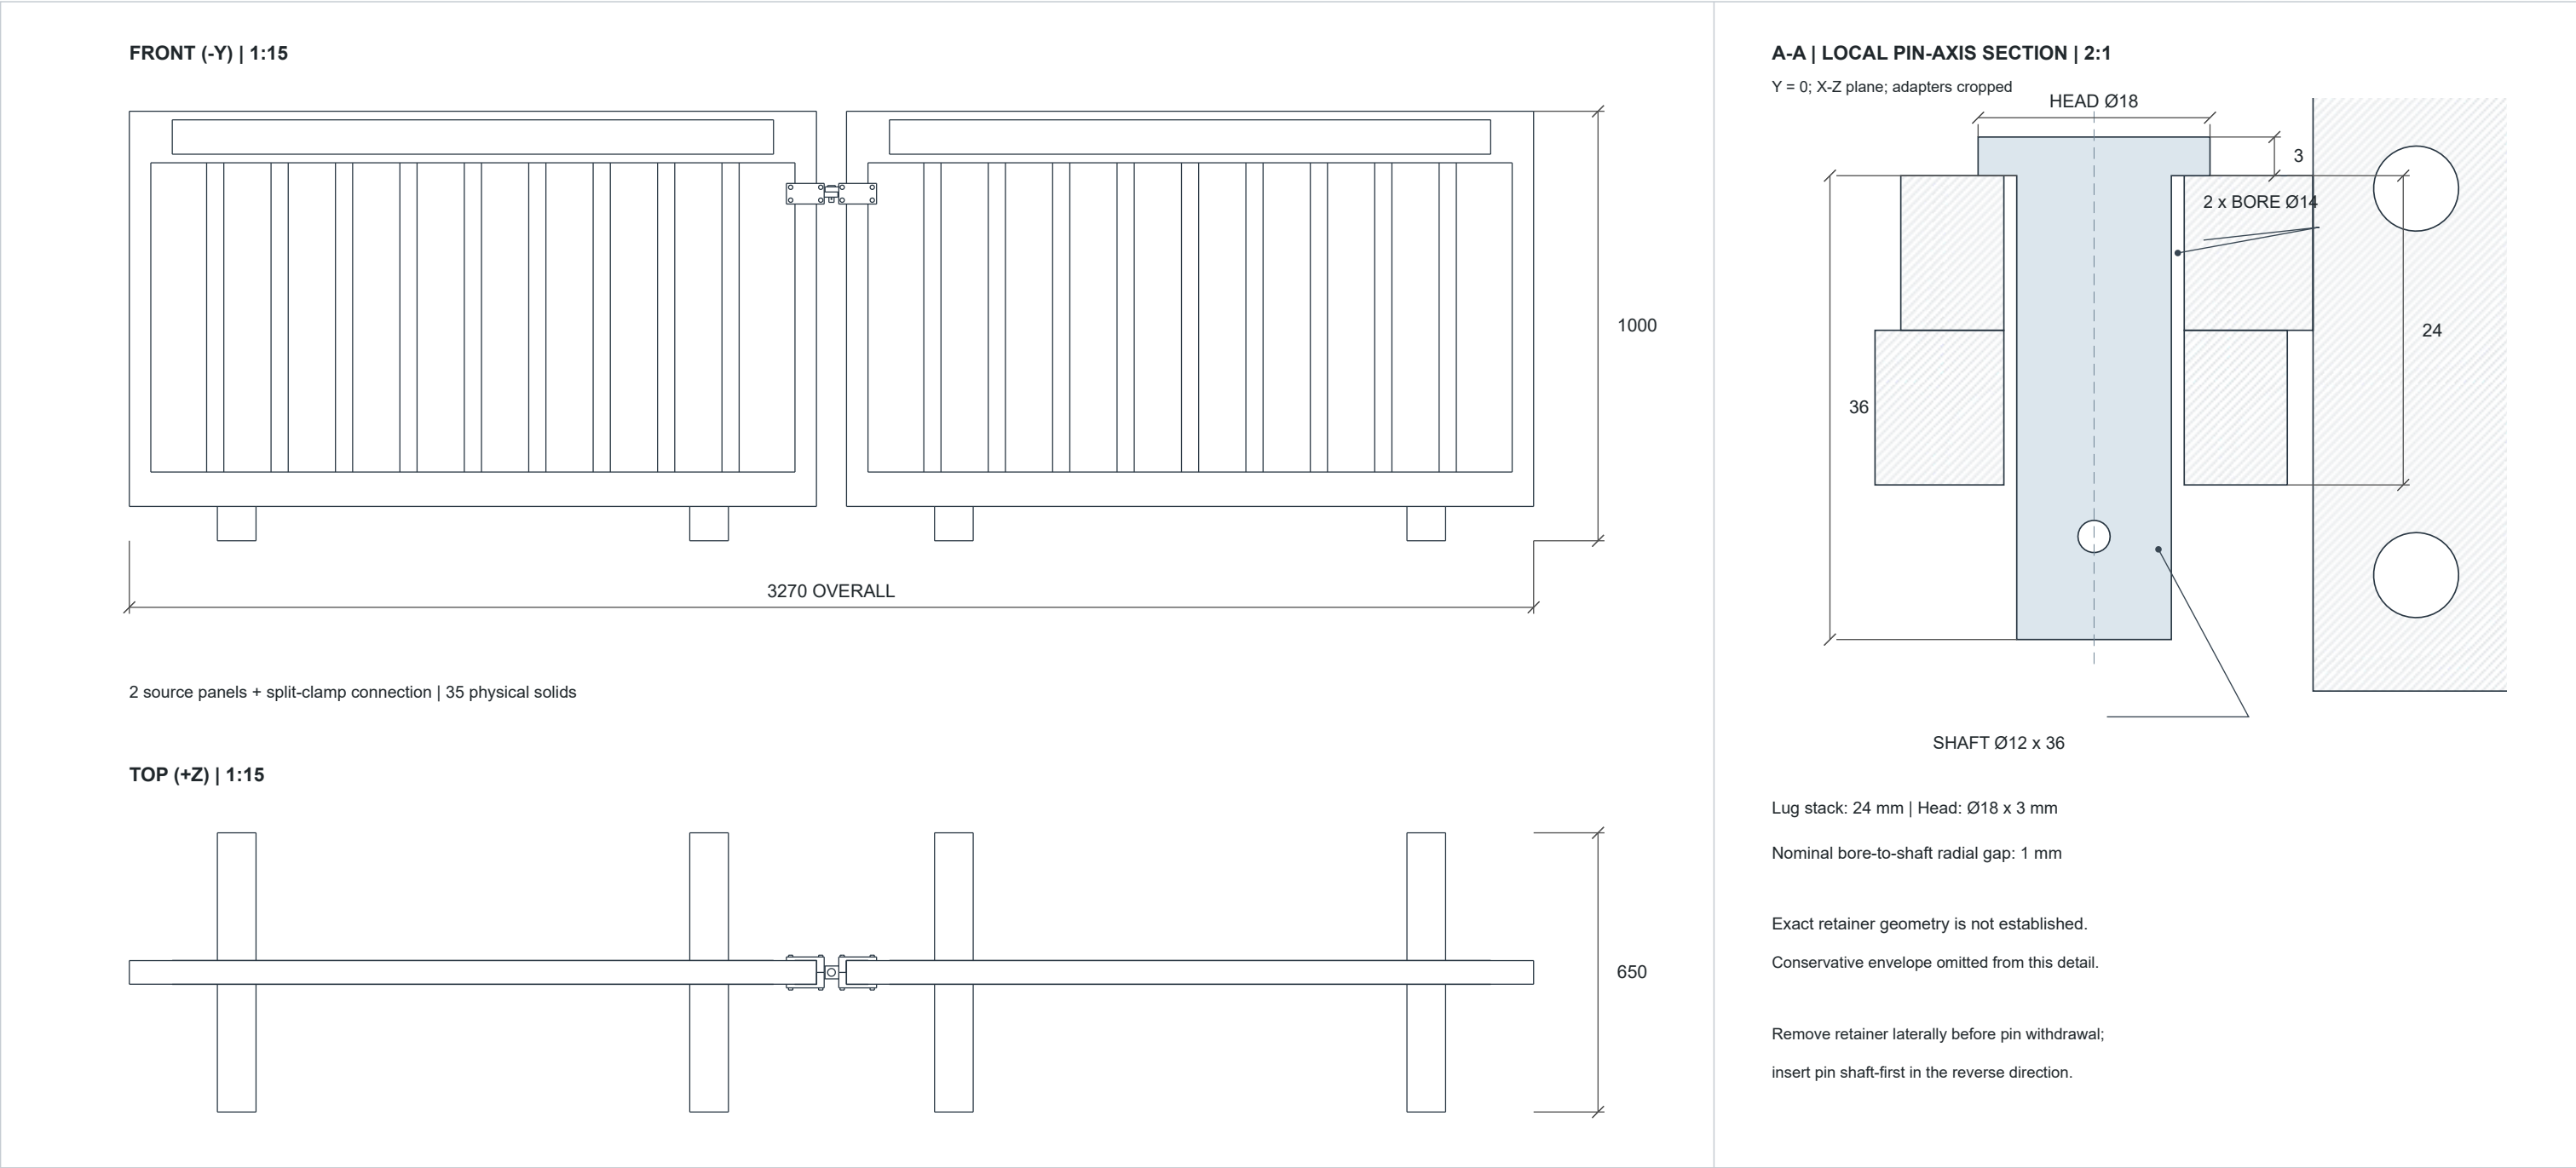

SINGLE-PANEL CORE: 1600 x 650 x 1000 mm | Body depth 55 mm | 9 vertical bars | 2 feet

Nominal design reference; manufacturing tolerances, material/retainer specification and load rating not established.

The existing single-panel / old-clip drawing has a different 1650 mm envelope; it is not the full two-panel R2 assembly.

Source: accepted B2 two-panel R2 native, checksum 37f82a945c3e (full SHA-256 in companion product-reference.json).

TRAFFIC INDUSTRIES

MiR GROUP

ENGINEERING MANUFACTURING INDUSTRY CONSTRUCTION TRADE

+90 532 711 2185

info@trafficindustries.com

trafficindustries.com

mirgrp.com

Macun Mah. Batı Bulvarı

ATB İş Merkezi No.192

06105 Yenimahalle · Ankara · Türkiye

B2 SAFETY BARRICADES NOMINAL TWO-PANEL REFERENCE		
DRAWING: TI-SB-2P-REF	REV: R2-EN1 SHEET 1/1	
DATE: 2026-10-17	UNIT: mm	A3 1:15 / 2:1 100%